File: PL 25-5124
9506 Las Tunas Drive
Conditional Use Permit
Fitness Studio

Planning Commission Meeting

October 28, 2025

Request

- CUP to operate Lagree fitness studio
- **Hours of operation**: daily; 6:00 a.m. to 10:00 p.m.
- Tenant space: 2,000 SF
- Previously karate studio
- Instructor-led, low-impact workouts on spring-based "Megaformer" machines
- One machine per person

Lagree Studio Classes



Lagree Studio Classes




Required Findings

- Use **complies with zoning requirements**
- Use **aligns with General Plan**/Specific Plan
- Location, size, design, operations **compatible with nearby land uses**
- **Adequate access** for vehicles/bicycles/pedestrians and well-served by public facilities/services
- **Will not harm** nearby property/improvements/City's general welfare

Issues and Analysis

- Land Use Compatibility
- Potential Noise Concerns
- Potential Parking and Traffic Impacts

Zoning

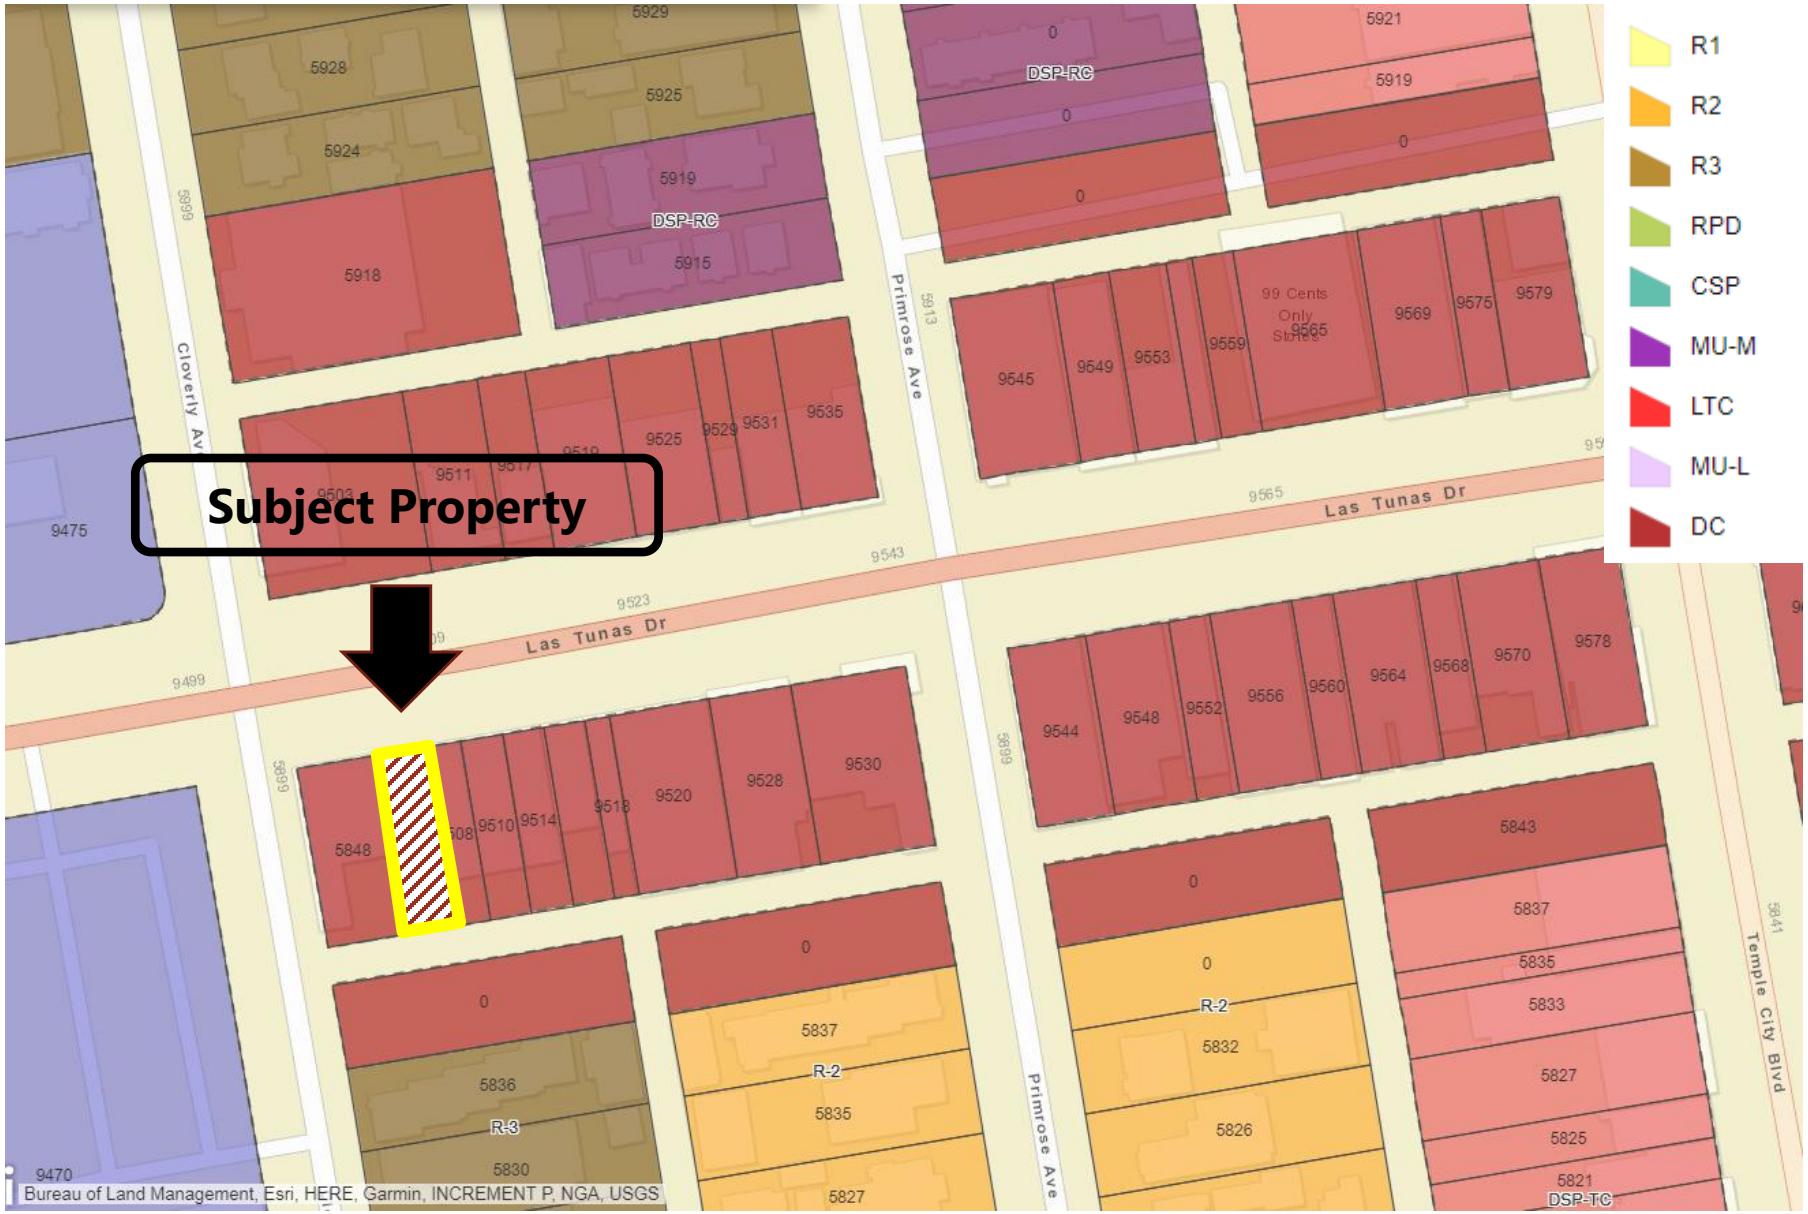
Subject Property
R1
R2
R3
RPD
CSP
MU-M
LTC
MU-L
DC
Las Tunas Dr
Primrose Ave
Cloverly Ave
Temple City Blvd
DSP-RC
DSP-TC
R-2
R-3
99 Cents Only Stores
Bureau of Land Management, Esri, HERE, Garmin, INCREMENT P, NGA, USGS


Aerial



Street View



Business Floor Plan

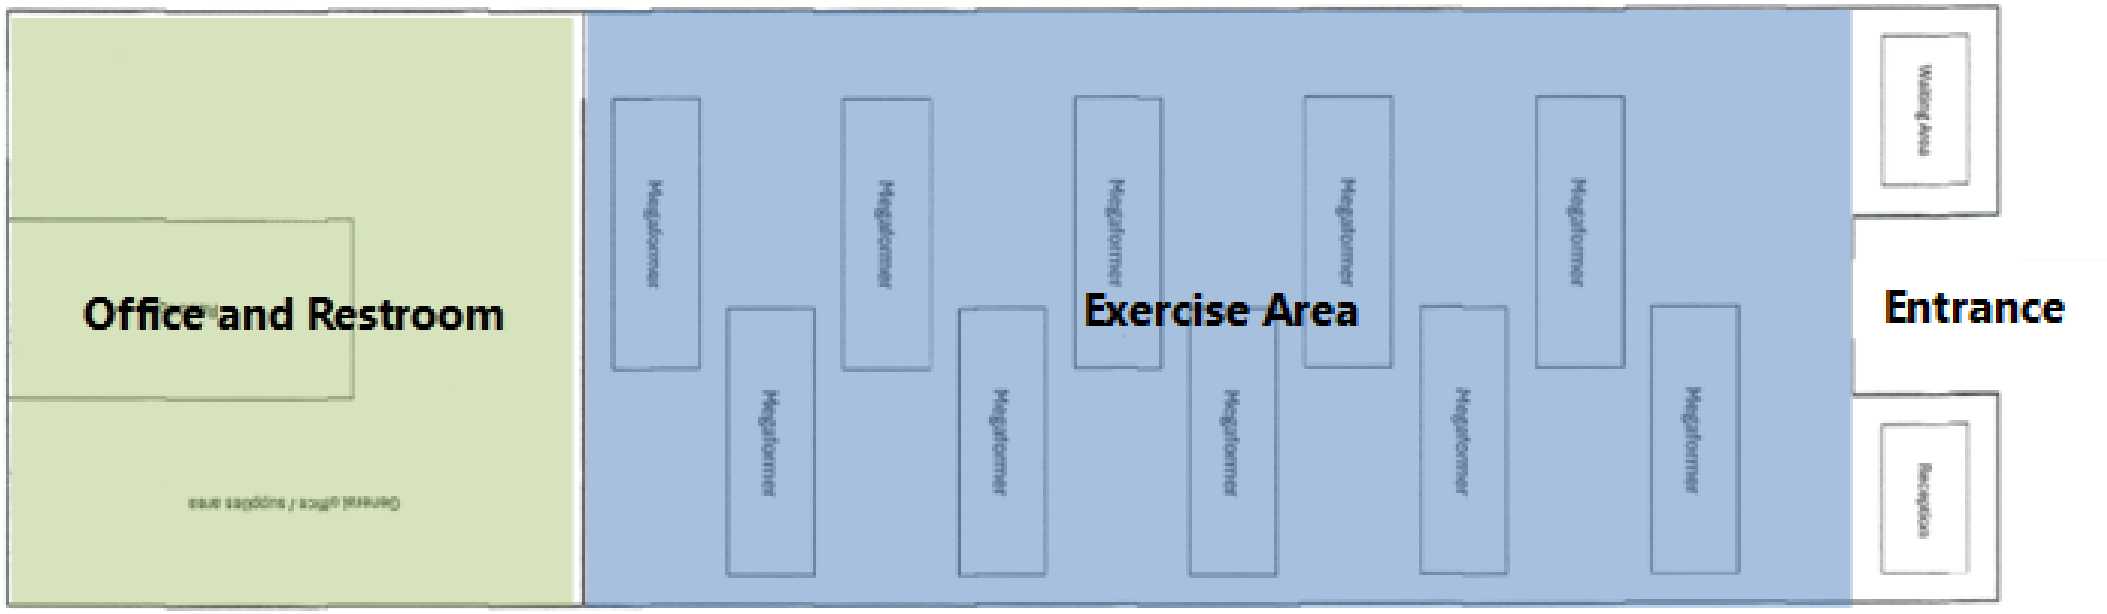



Potential Noise Concerns

- Quieter than traditional gyms
- No loud music or heavy weights
- Appointments only
- Quieter than previous karate studio

Noise Conditions of Approval

- **Condition 1:** Limit hours – 6:00 a.m.–10:00 p.m. daily
- **Condition 2:** Max 15 clients and 8 employees
- **Condition 3:** Rear door closed during class sessions
- **Condition 4:** No customers loitering outside

Parking and Traffic

- Fitness studio: **10 spaces required** (1/200 sq. ft.)
- Large vs. small fitness studio
- Karate studio required same number of parking spaces

Parking and Traffic

- Uses public parking; no on-site parking
- **Change of Use**": new use has *same or lesser parking requirement* than previous use, no additional parking required.
- No Parking study required due to "change of use" rule

Traffic and Circulation

- Public lot supports **two-way traffic flow** with driveways at both ends
- **Minimal traffic impact** – clients arrive in staggered time slots
- Max 15 patrons per class, **by appointment only**

Recommendation

- Adopt the attached Resolution finding that the project is exempt from CEQA and approve File PL 25-5124 subject to the proposed conditions of approval.

File: PL 25-5124
9506 Las Tunas Drive
Conditional Use Permit
Fitness Studio

Planning Commission Meeting

October 28, 2025