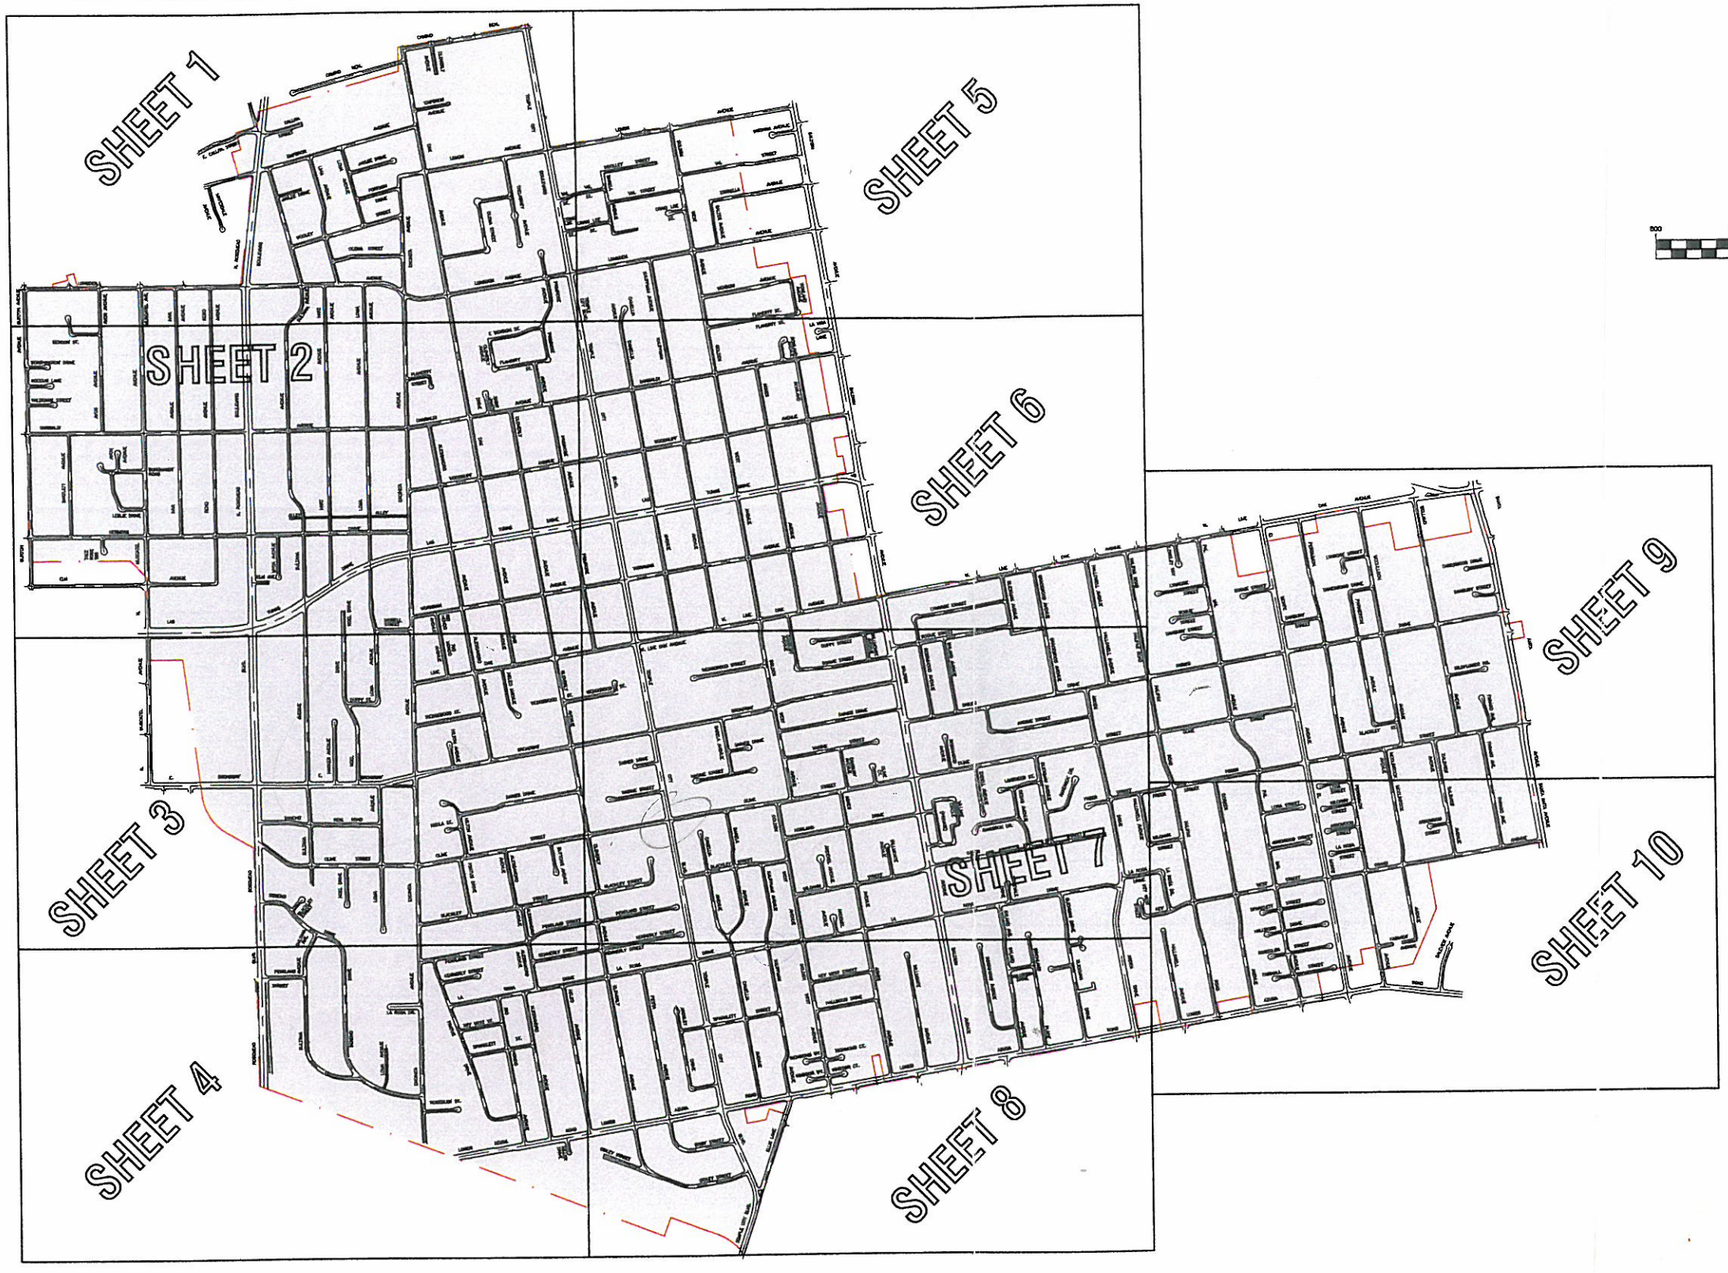


GRAPHIC SCALE

800 0 400 800 1600 3200

(IN FEET)
1 inch = 800 ft.


January 19, 2001

HARRIS & ASSOCIATES
34 Executive Park, Suite 150
Irvine, CA 92614
(949) 655-3900 • FAX (949) 655-3995

CITY OF TEMPLE CITY
CITYWIDE MASTER PLAN OF STREET LIGHTS

KEY MAP

SEE SHEET 5

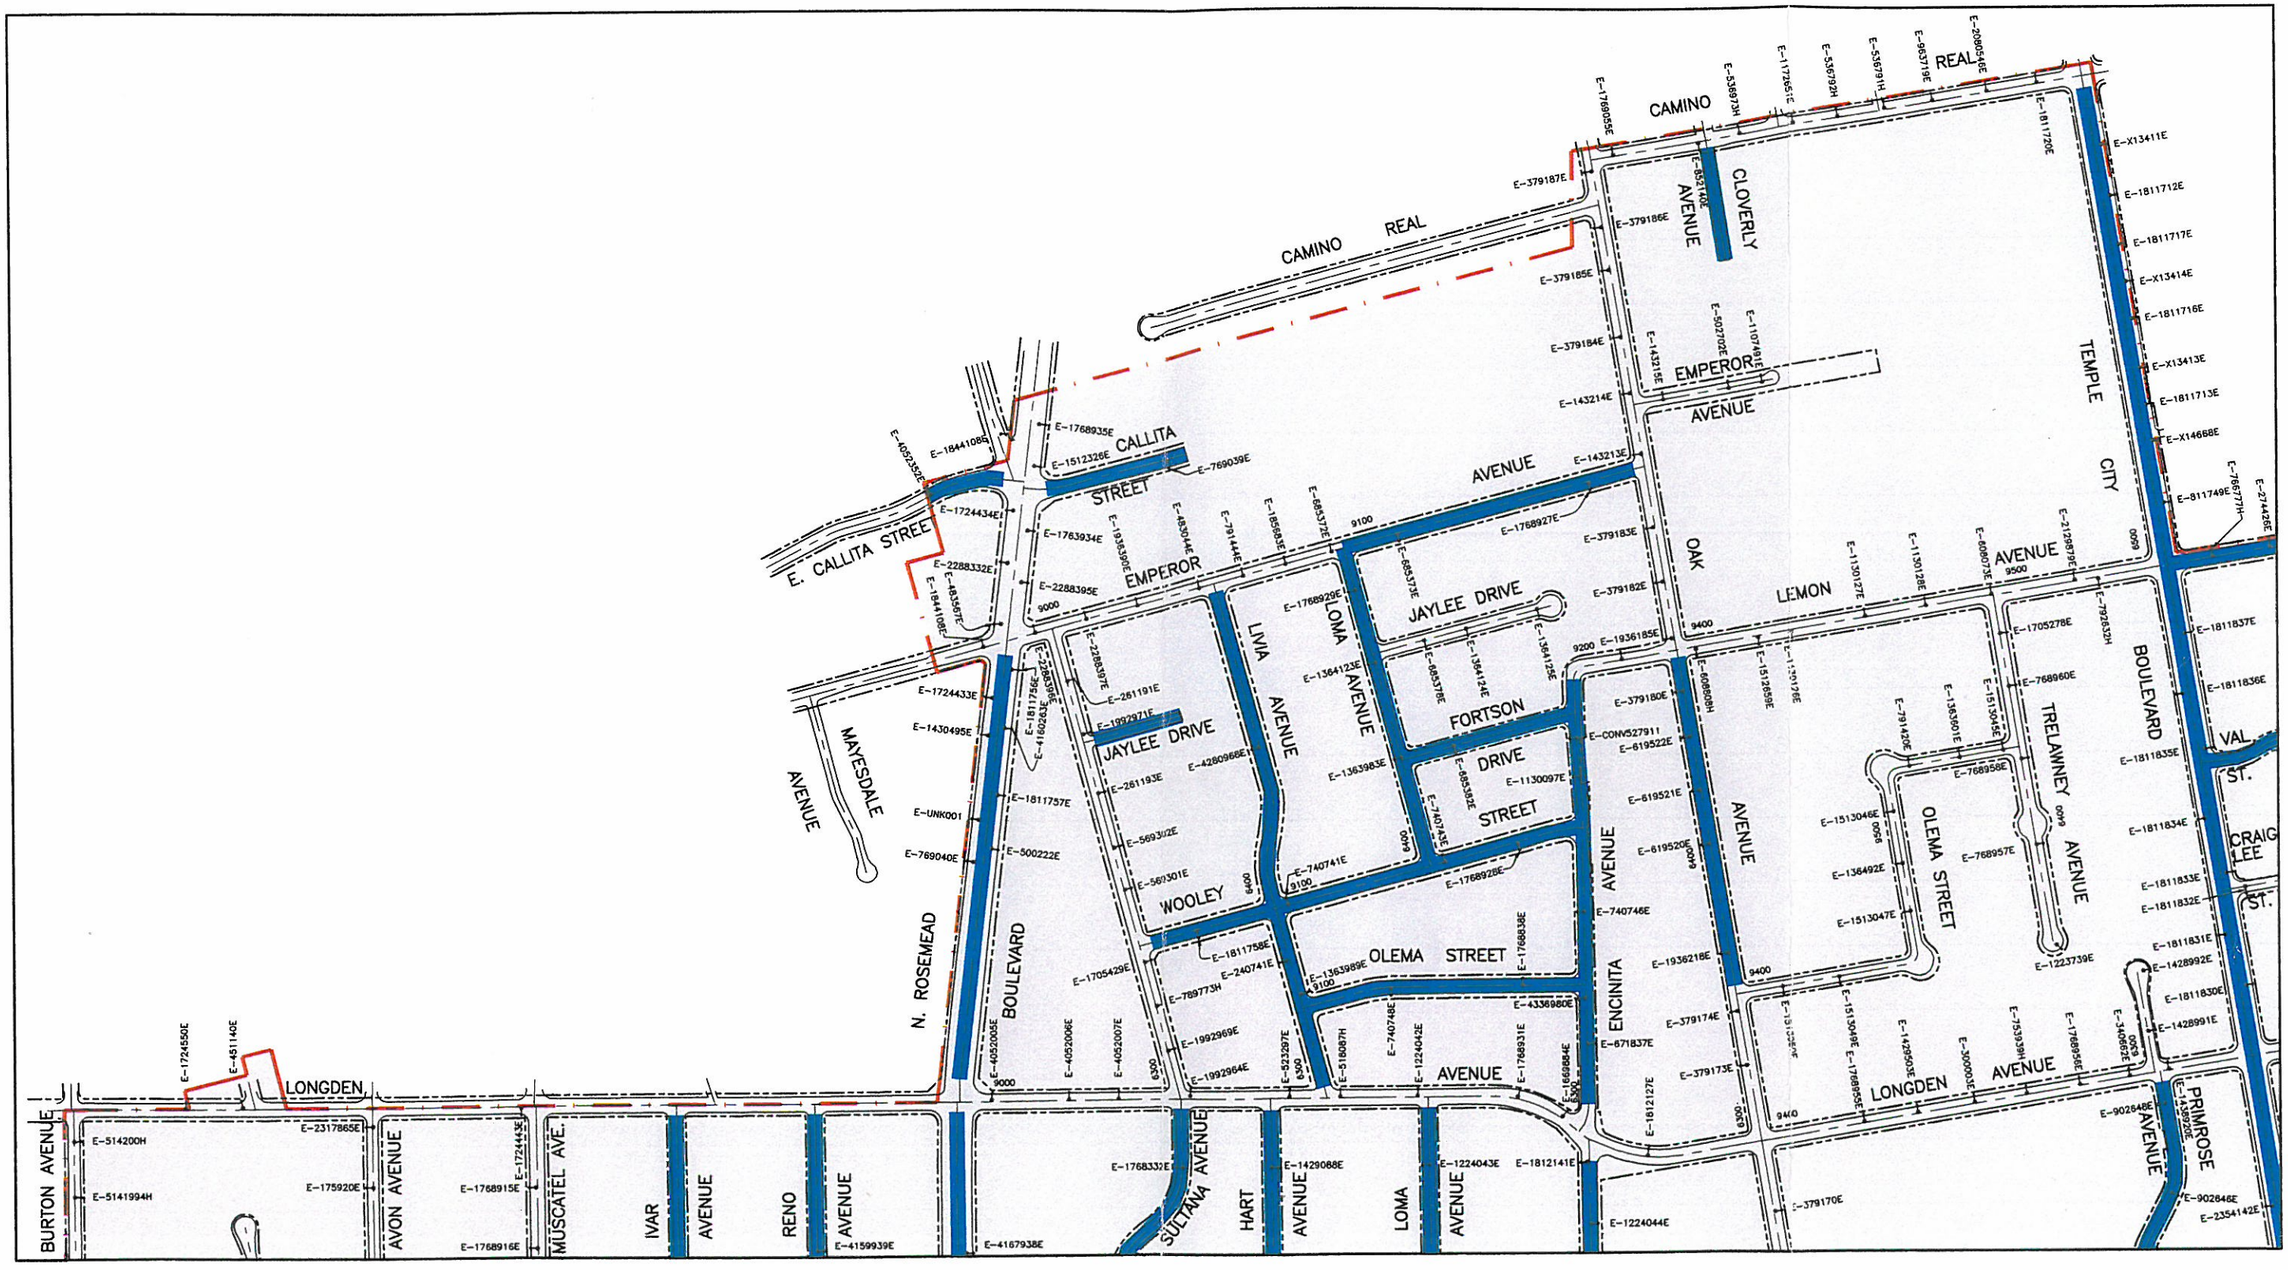

APPARENT STREET LIGHTING DEFICIENCY

GRAPHIC SCALE

200 0 100 200 400 800

(IN FEET)
1 inch = 200 ft.

January 19, 2001

HARRIS & ASSOCIATES
34 Executive Park, Suite 150
Irvine, CA 92614
(949) 655-3900 • FAX (949) 655-3995

CITY OF TEMPLE CITY
CITYWIDE MASTER PLAN OF STREET LIGHTS

MATCH LINE

SEE SHEET 1

SEE SHEET 6

MATCH LINE

MATCH LINE SEE SHEET 3

APPARENT STREET LIGHTING DEFICIENCY

GRAPHIC SCALE

200 0 100 200 400 800

(IN FEET)
1 inch = 200 ft.

January 19, 2001


HARRIS & ASSOCIATES
34 Executive Park, Suite 150
Irvine, CA 92614
(949) 655-3900 • FAX (949) 655-3995

CITY OF TEMPLE CITY
CITYWIDE MASTER PLAN OF STREET LIGHTS

MATCH LINE

SEE SHEET 2

SEE SHEET 7

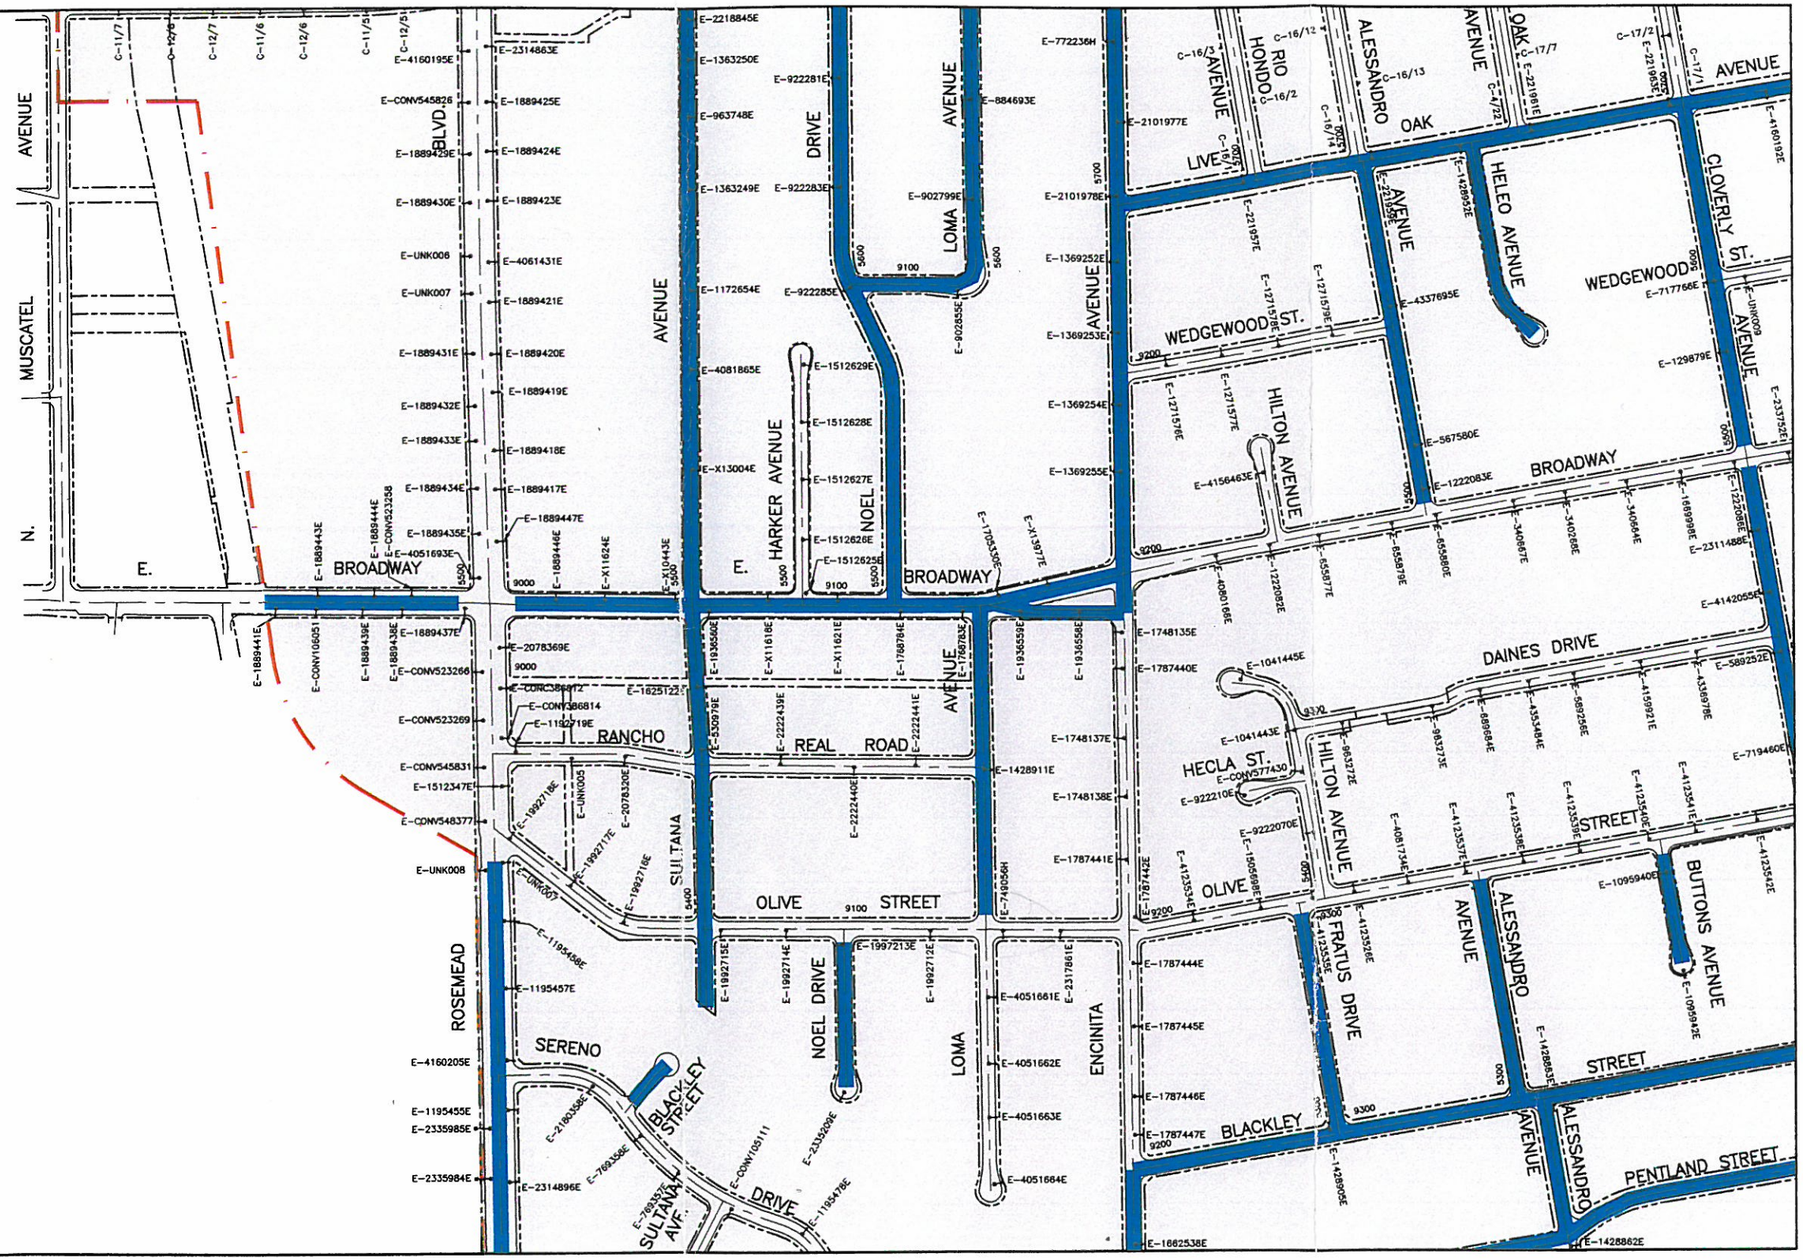

MATCH LINE

MATCH LINE SEE SHEET 4

APPARENT STREET LIGHTING DEFICIENCY

GRAPHIC SCALE

200 0 100 200 400 800

(IN FEET)

1 inch = 200 ft.


January 19, 2001

HARRIS & ASSOCIATES
34 Executive Park, Suite 150
Irvine, CA 92614
(949) 655-3900 • FAX (949) 655-3995

CITY OF TEMPLE CITY
CITYWIDE MASTER PLAN OF STREET LIGHTS

MATCH LINE

SEE SHEET 3

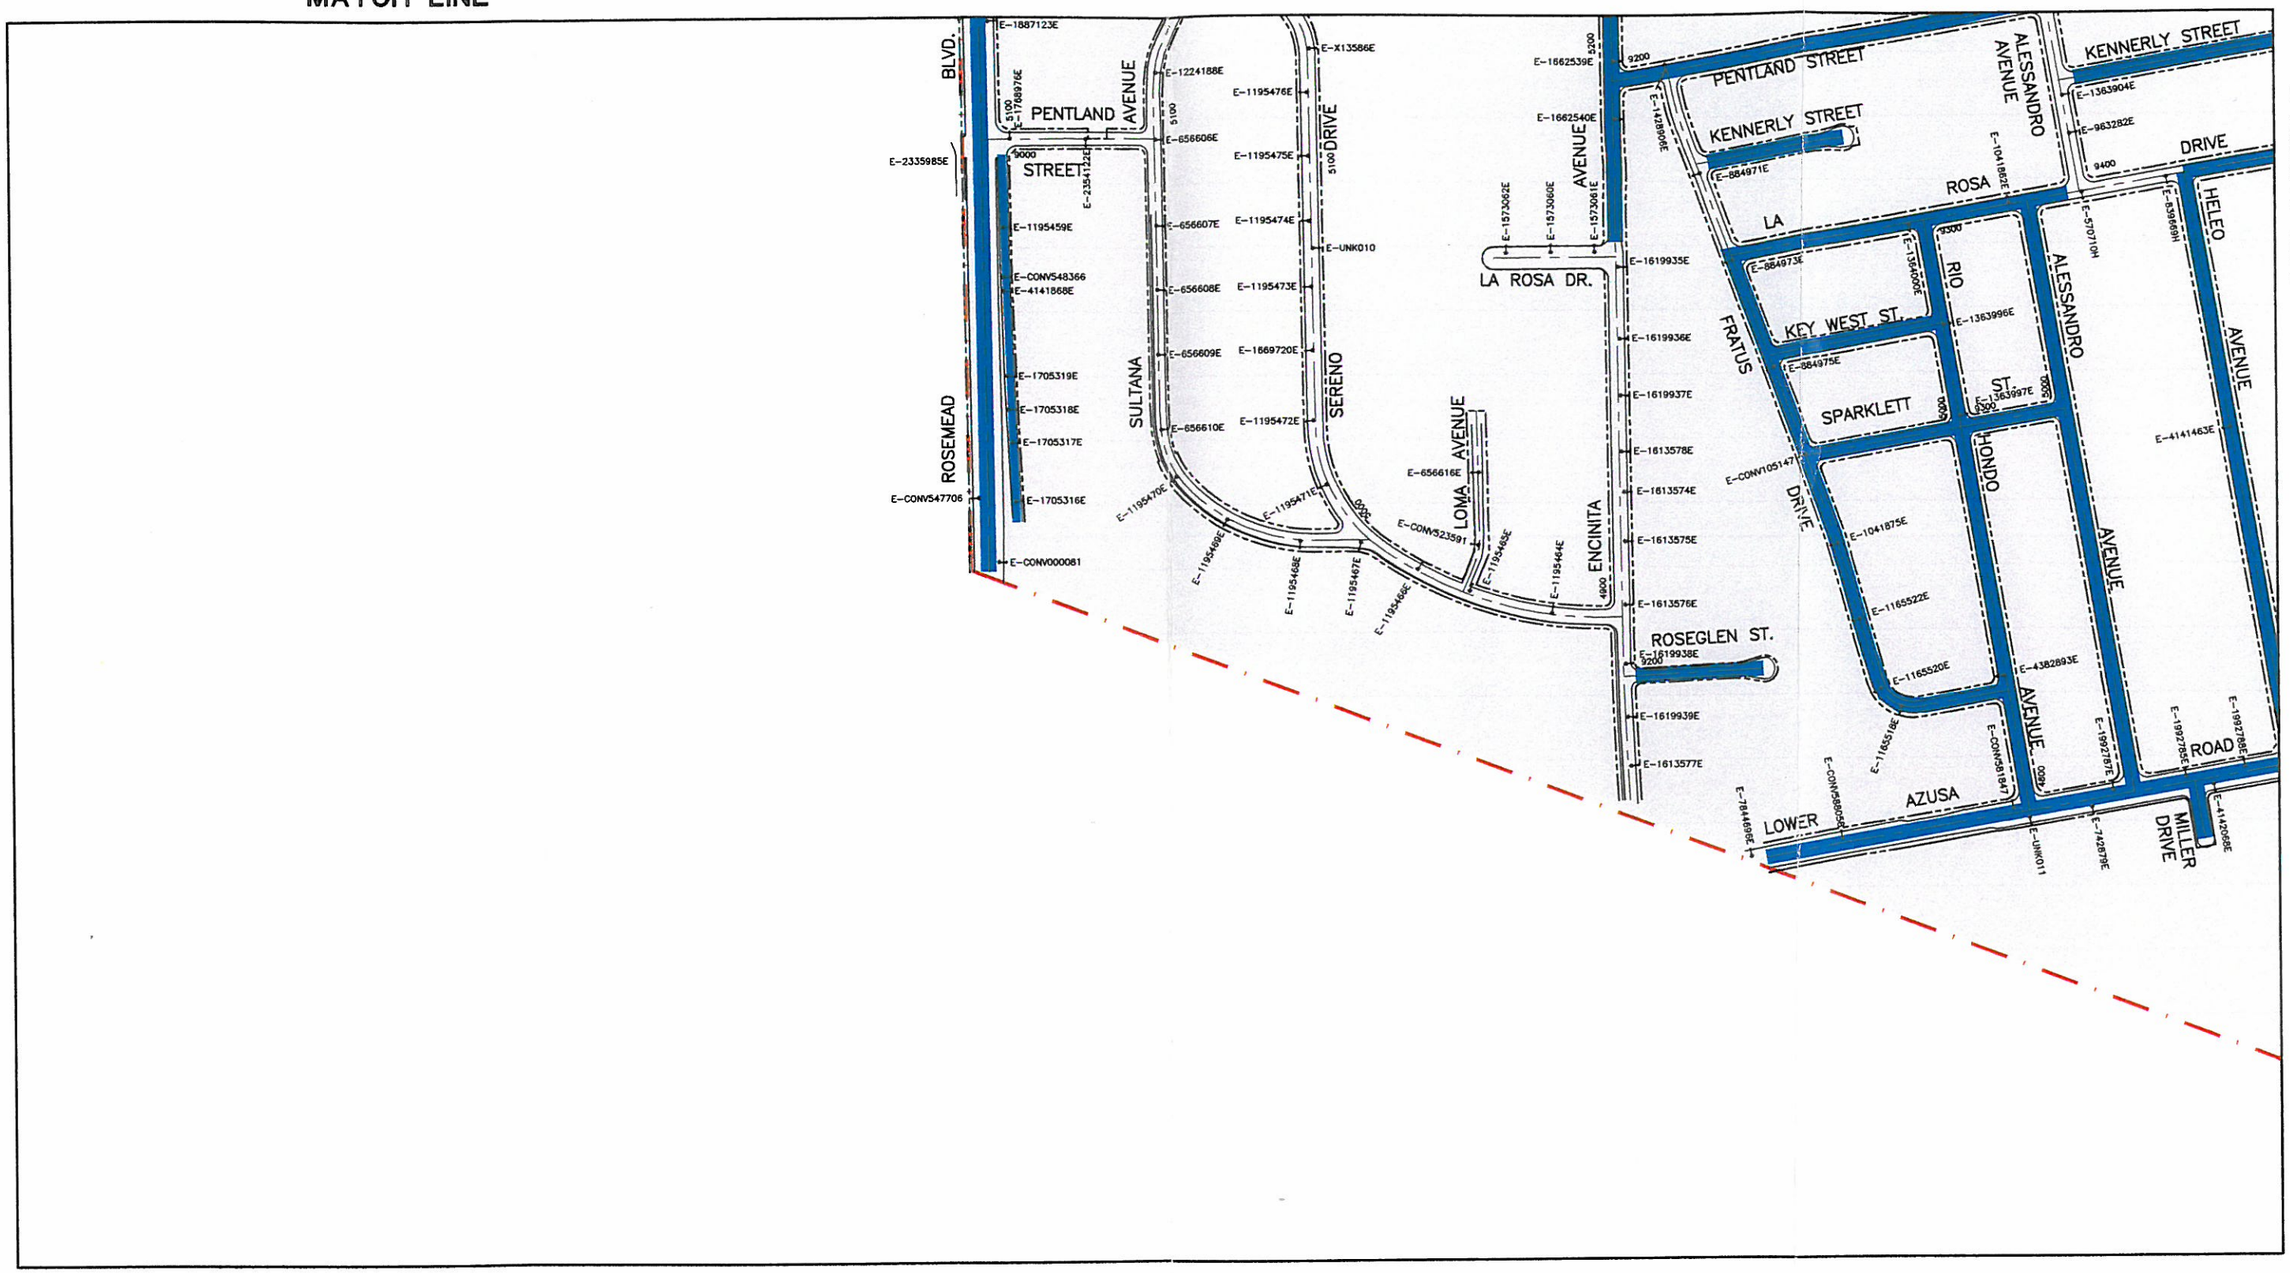

SEE SHEET 8

MATCH LINE

APPARENT STREET LIGHTING DEFICIENCY

GRAPHIC SCALE

200 0 100 200 400 800


(IN FEET)
1 inch = 200 ft

January 19, 2001

HARRIS & ASSOCIATES
34 Executive Park, Suite 150
Irvine, CA 92614
(949) 655-3900 • FAX (949) 655-3995

CITY OF TEMPLE CITY
CITYWIDE MASTER PLAN OF STREET LIGHTS

SEE SHEET 1

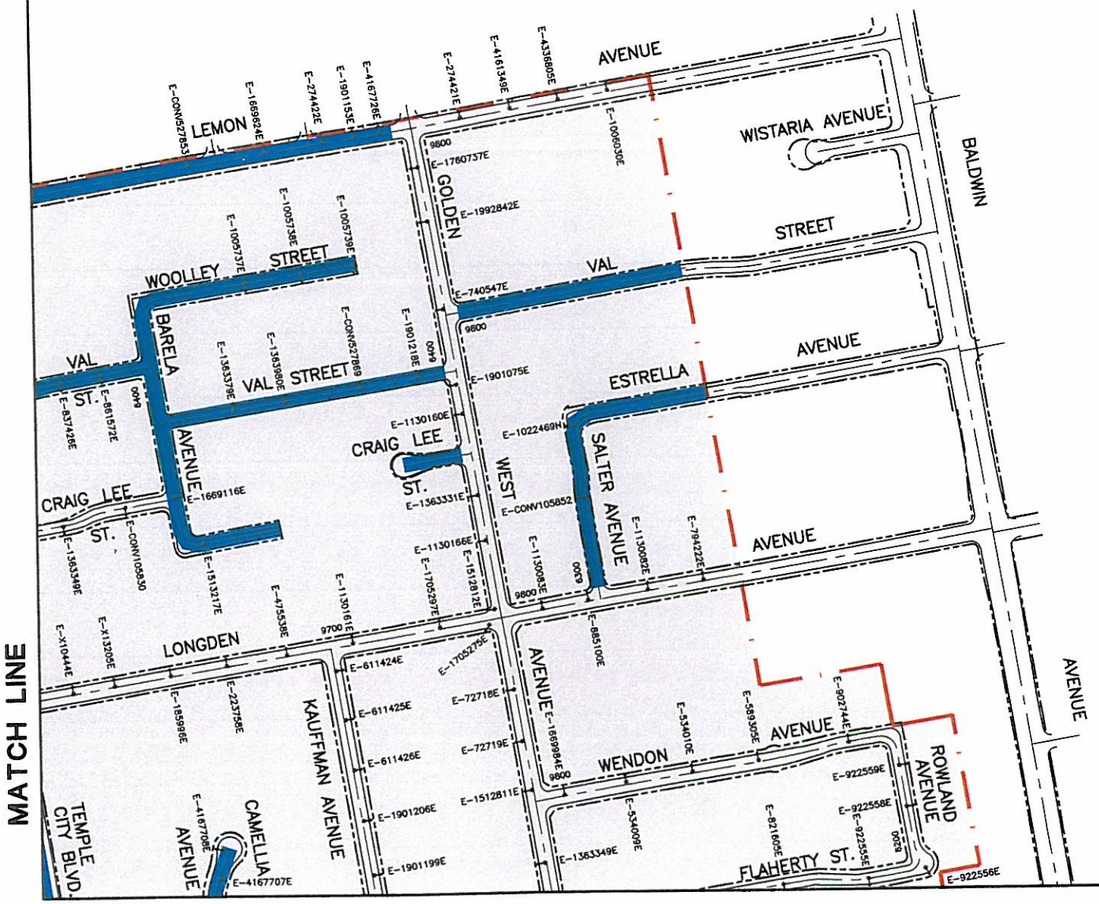

MATCH LINE

MATCH LINE SEE SHEET 6

APPARENT STREET LIGHTING DEFICIENCY

GRAPHIC SCALE

200 0 100 200 400 800

(IN FEET)
1 inch = 200 ft.

January 19, 2001

HARRIS & ASSOCIATES
34 Executive Park, Suite 150
Irvine, CA 92614
(949) 655-3900 • FAX (949) 655-3995

CITY OF TEMPLE CITY
CITYWIDE MASTER PLAN OF STREET LIGHTS

MATCH LINE

SEE SHEET 5

SEE SHEET 2



MATCH LINE SEE SHEET 7

APPARENT STREET LIGHTING DEFICIENCY

GRAPHIC SCALE

200 0 100 200 400 800

(IN FEET)
1 inch = 200 ft.

January 19, 2001

HARRIS & ASSOCIATES
34 Executive Park, Suite 150
Irvine, CA 92614
(949) 655-3900 • FAX (949) 655-3995


CITY OF TEMPLE CITY
CITYWIDE MASTER PLAN OF STREET LIGHTS

SHEET 6 OF 10

MATCH LINE

SEE SHEET 6

SEE SHEET 3

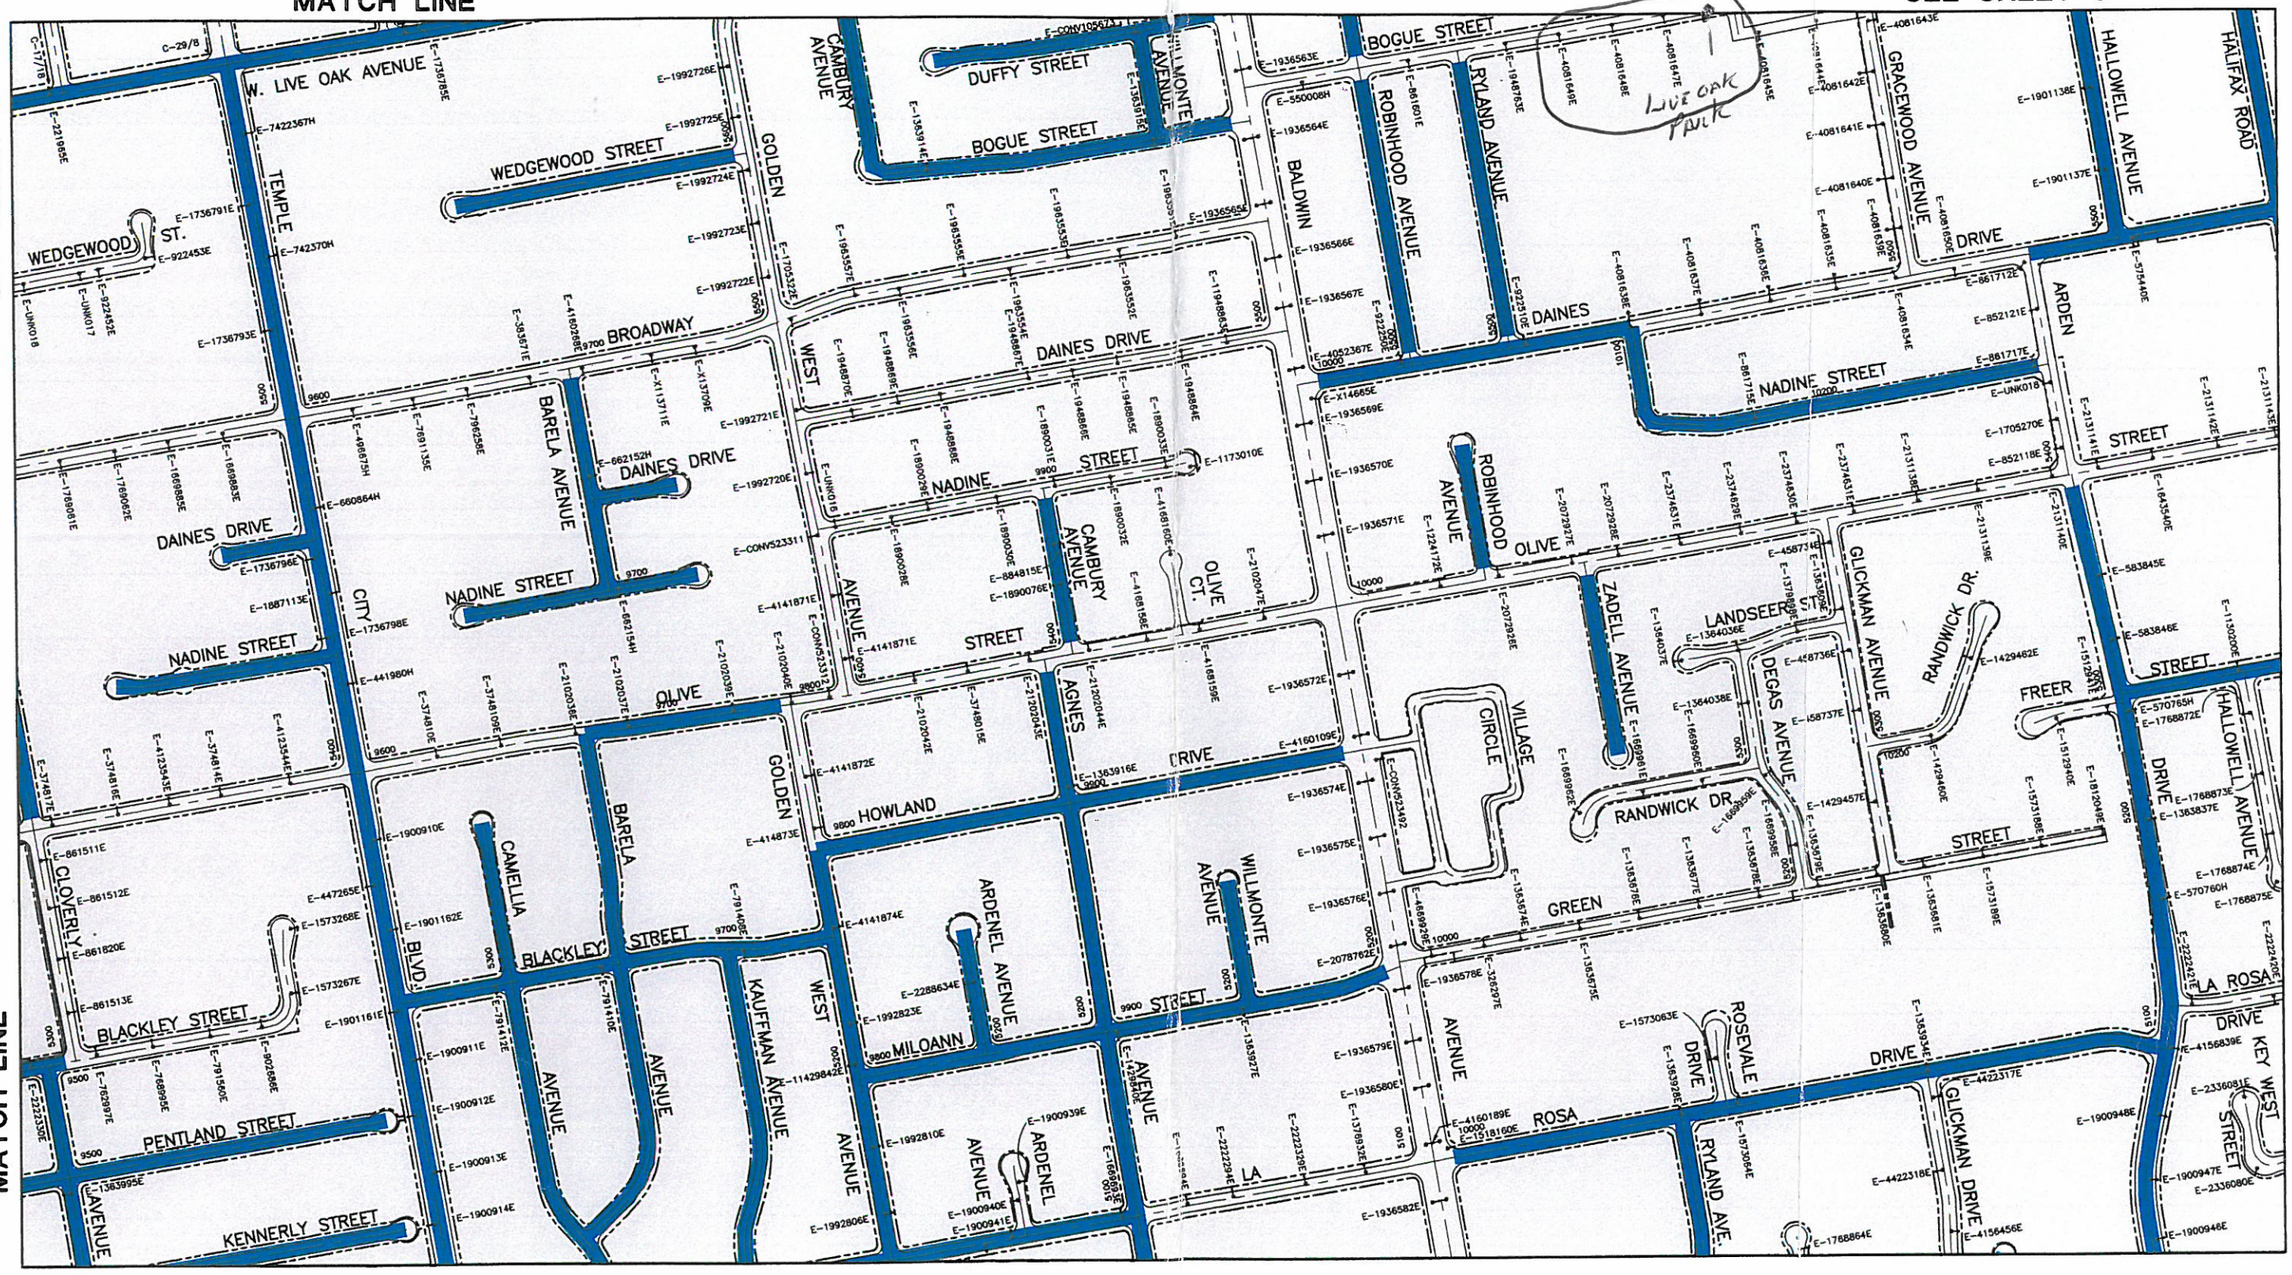

MATCH LINE

MATCH LINE SEE SHEET 8

APPARENT STREET LIGHTING DEFICIENCY

GRAPHIC SCALE

200 0 100 200 400 800

(IN FEET)
1 inch = 200 ft.

January 19, 2001

HARRIS & ASSOCIATES
34 Executive Park, Suite 150
Irvine, CA 92614
(949) 655-3900 • FAX (949) 655-3995


CITY OF TEMPLE CITY
CITYWIDE MASTER PLAN OF STREET LIGHTS

SHEET 7 OF 10

MATCH LINE

SEE SHEET 7

SEE SHEET 4

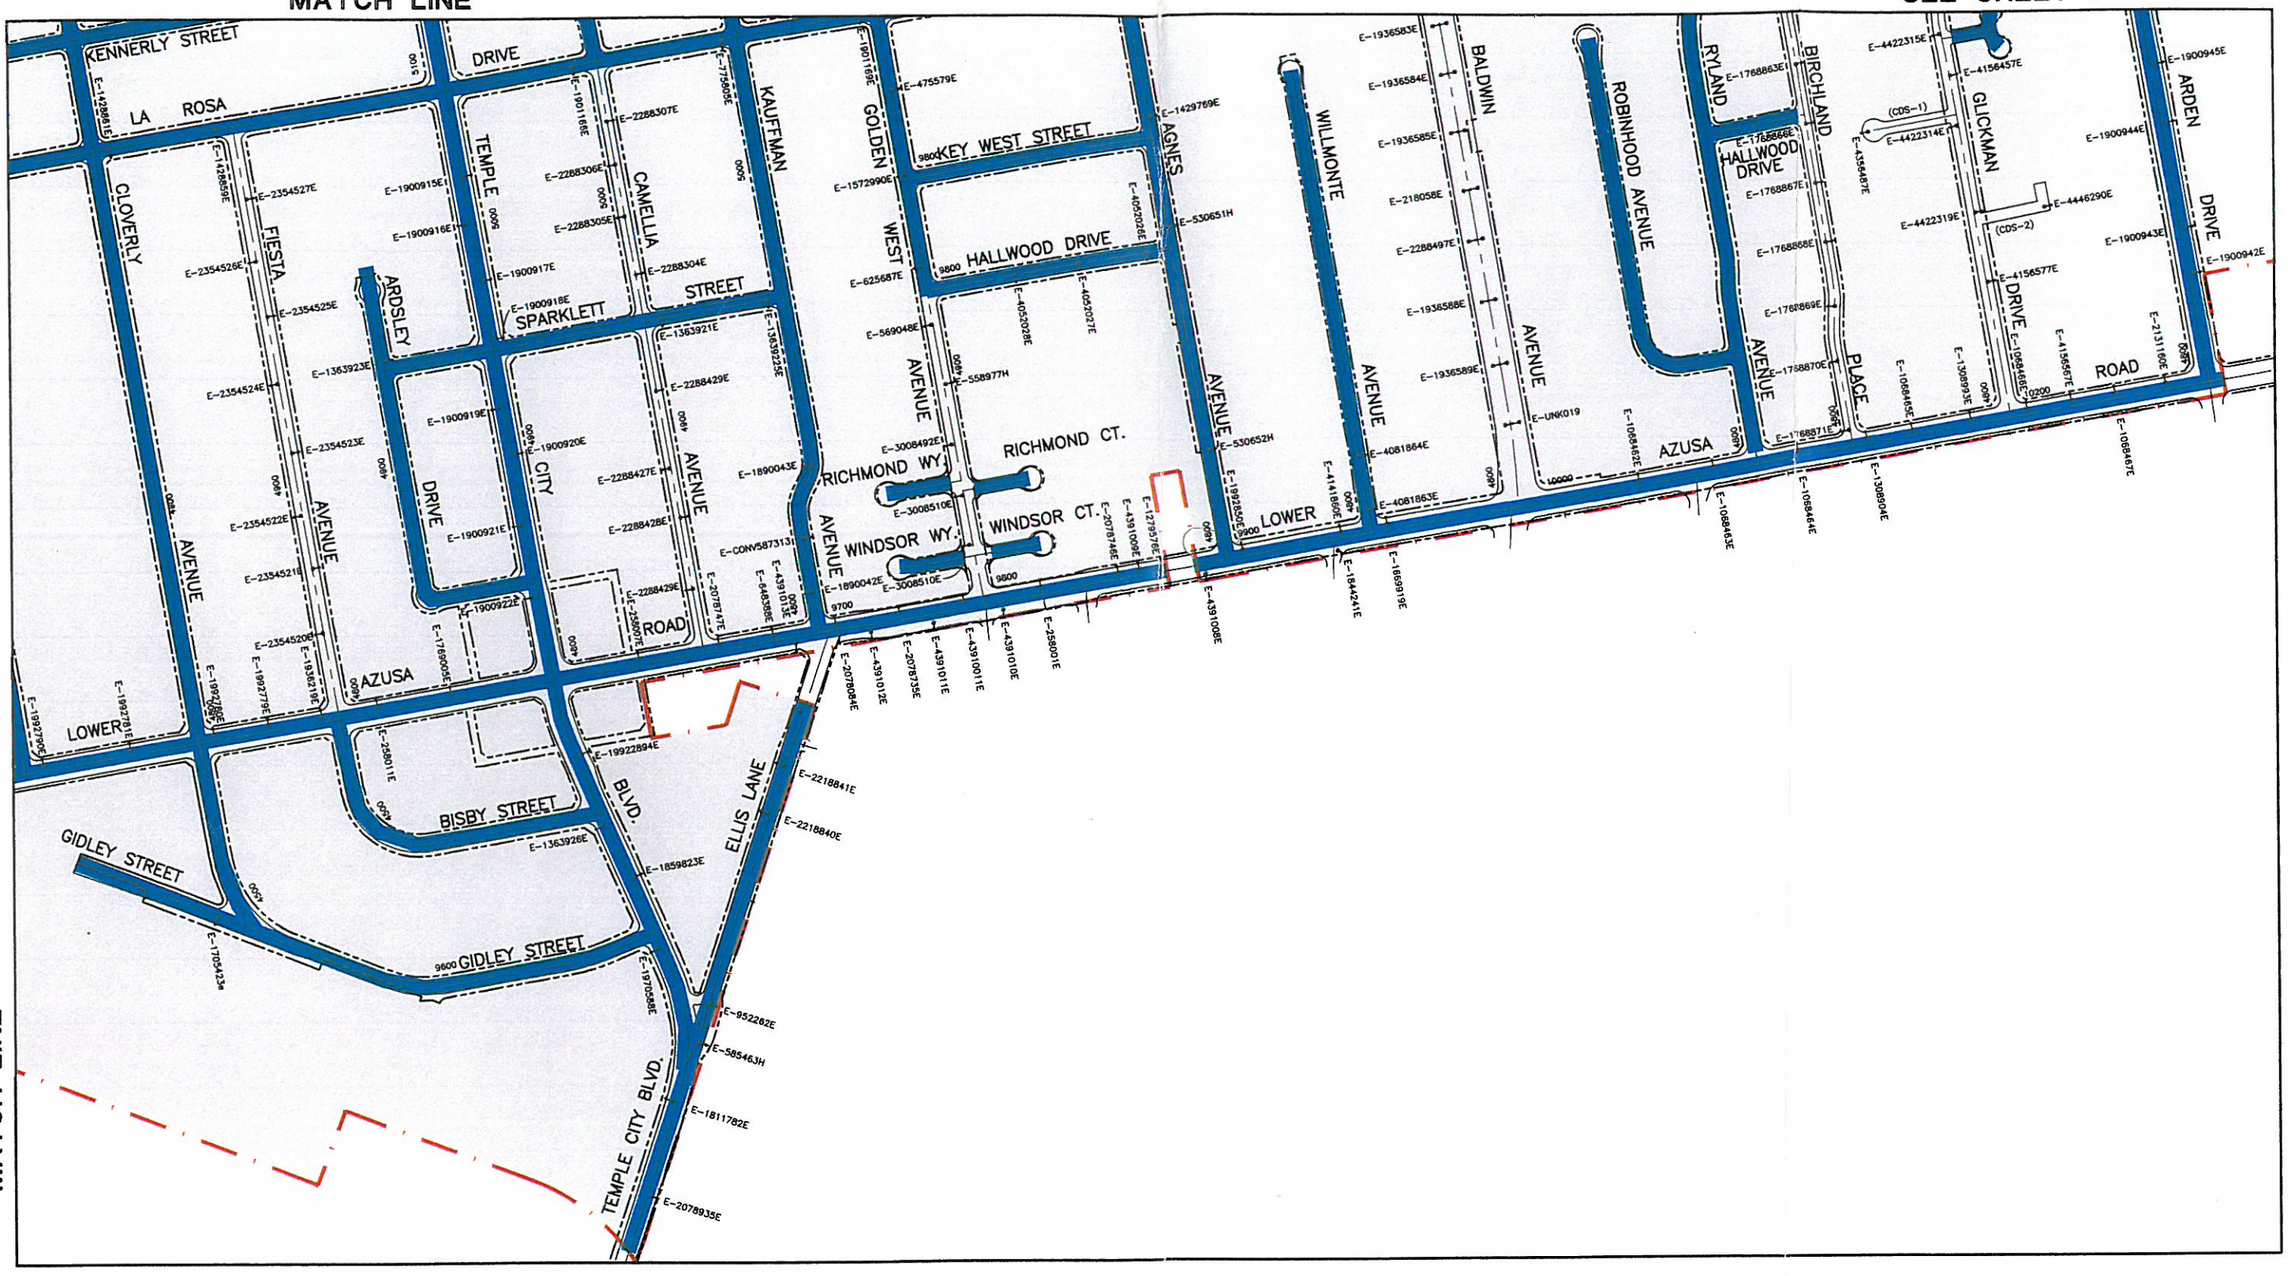

MATCH LINE

APPARENT STREET LIGHTING DEFICIENCY

GRAPHIC SCALE

200 0 100 200 400 800

(IN FEET)
1 inch = 200 ft.

January 19, 2001

HARRIS & ASSOCIATES
34 Executive Park, Suite 150
Irvine, CA 92614
(949) 655-3900 • FAX (949) 655-3995

CITY OF TEMPLE CITY
CITYWIDE MASTER PLAN OF STREET LIGHTS

SEE SHEETS 6 & 7



APPARENT STREET LIGHTING DEFICIENCY

GRAPHIC SCALE

200 0 100 200 400 800

(IN FEET)
1 inch = 200 ft.

January 19, 2001


HARRIS & ASSOCIATES
34 Executive Park, Suite 150
Irvine, CA 92614
(949) 655-3900 • FAX (949) 655-3995

CITY OF TEMPLE CITY
CITYWIDE MASTER PLAN OF STREET LIGHTS

MATCH LINE

SEE SHEET 9

SEE SHEETS 7 & 8

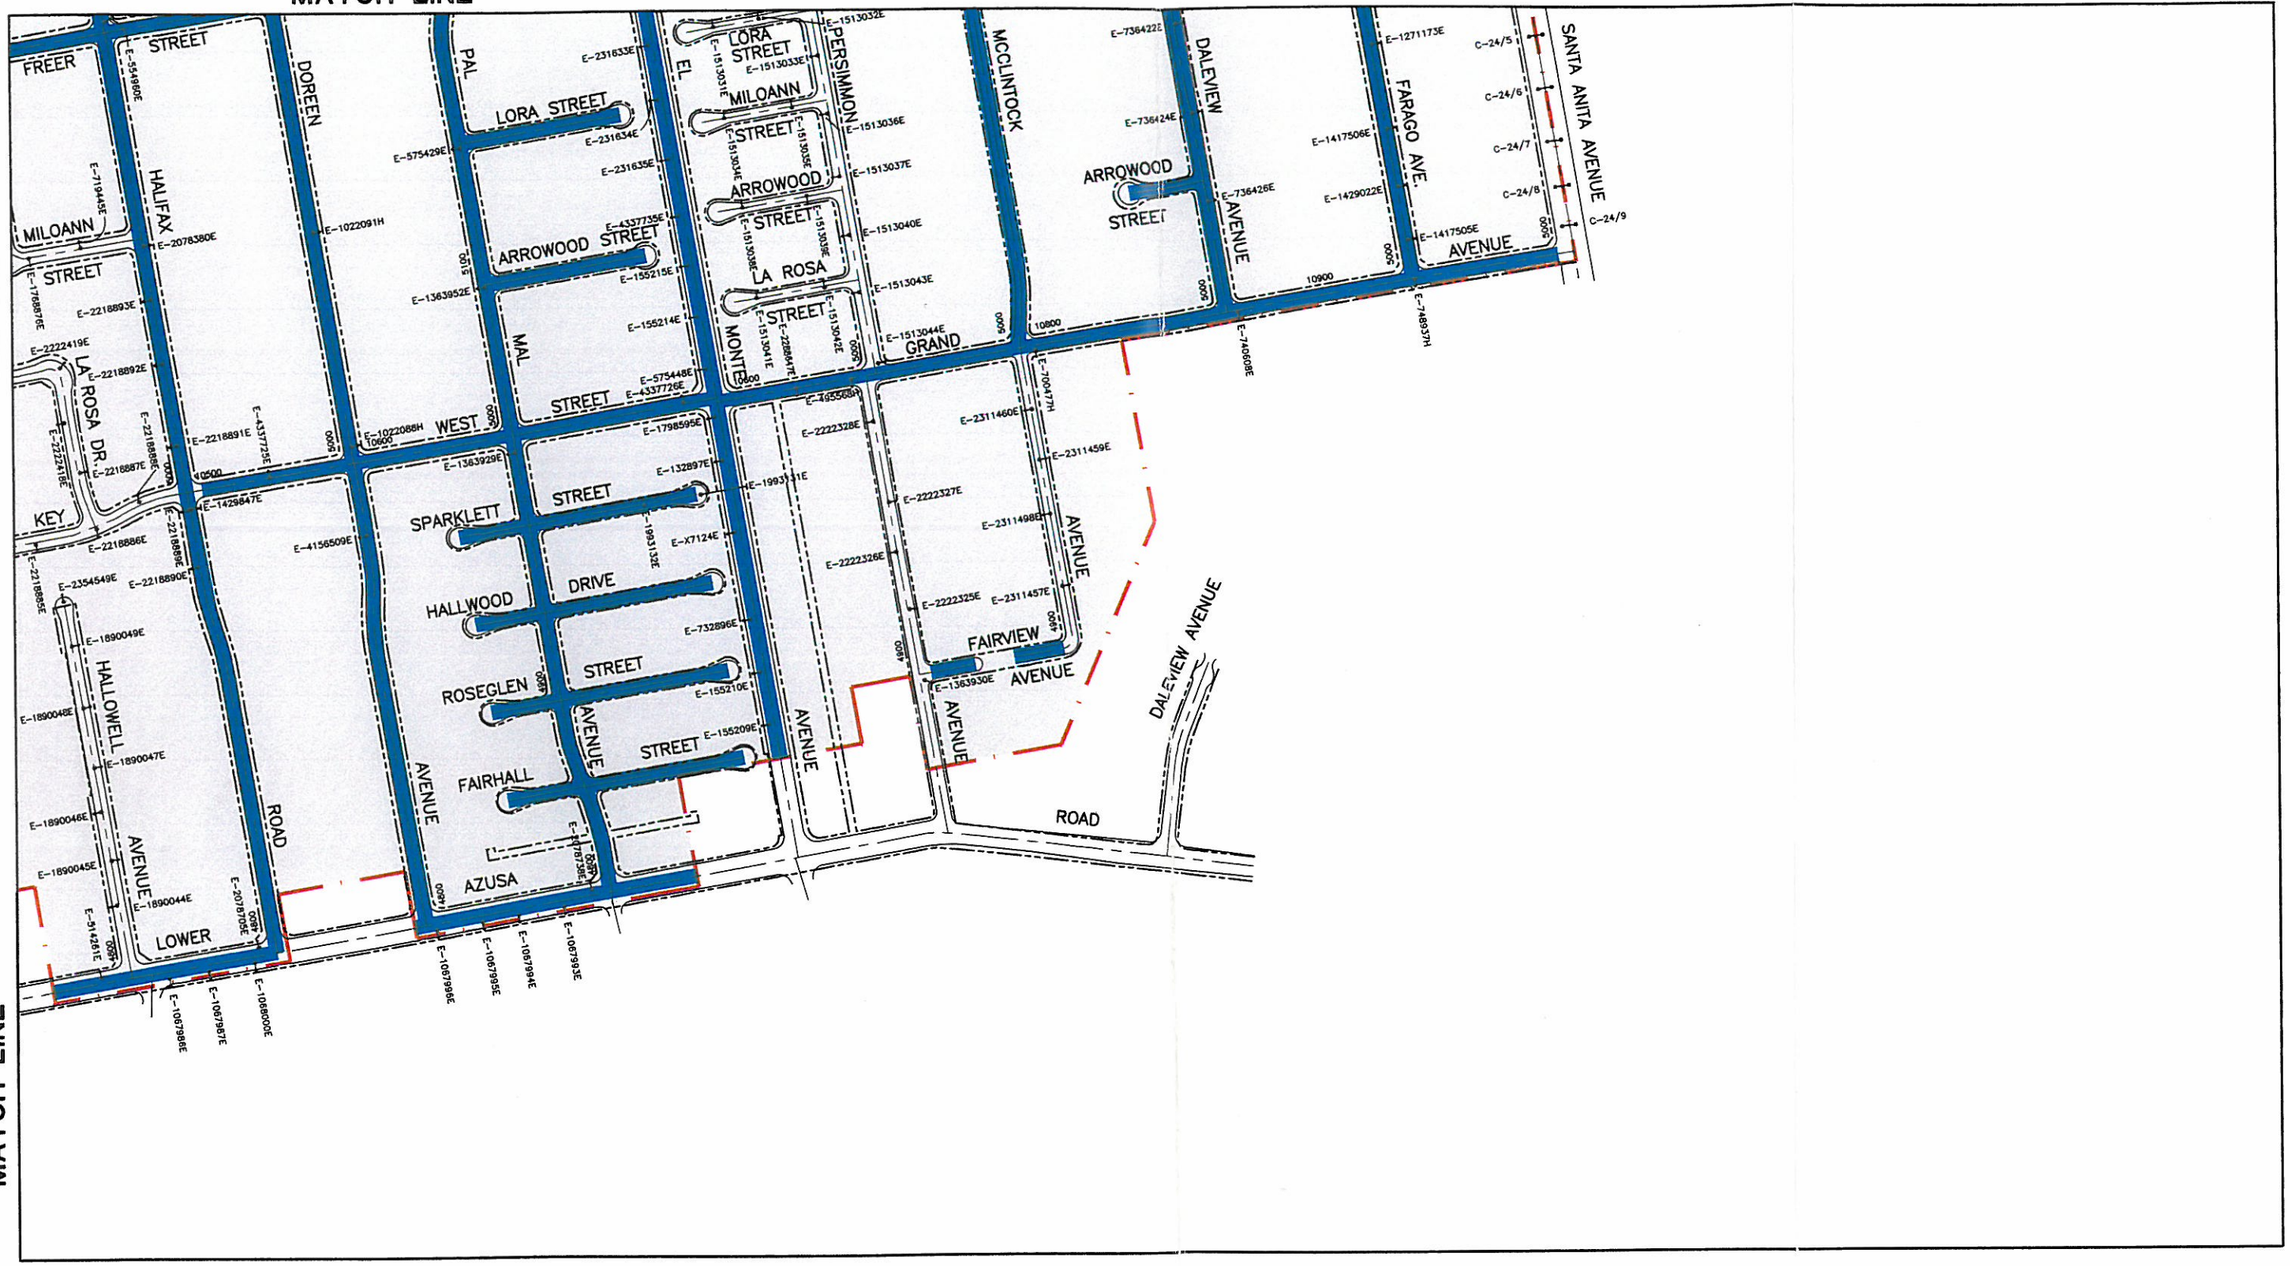

MATCH LINE

APPARENT STREET LIGHTING DEFICIENCY

GRAPHIC SCALE

200 0 100 200 400 800

(IN FEET)
1 inch = 200 ft.

January 19, 2001

HARRIS & ASSOCIATES
34 Executive Park, Suite 150
Irvine, CA 92614
(949) 655-3900 • FAX (949) 655-3995

CITY OF TEMPLE CITY
CITYWIDE MASTER PLAN OF STREET LIGHTS

SHEET 10 OF 10